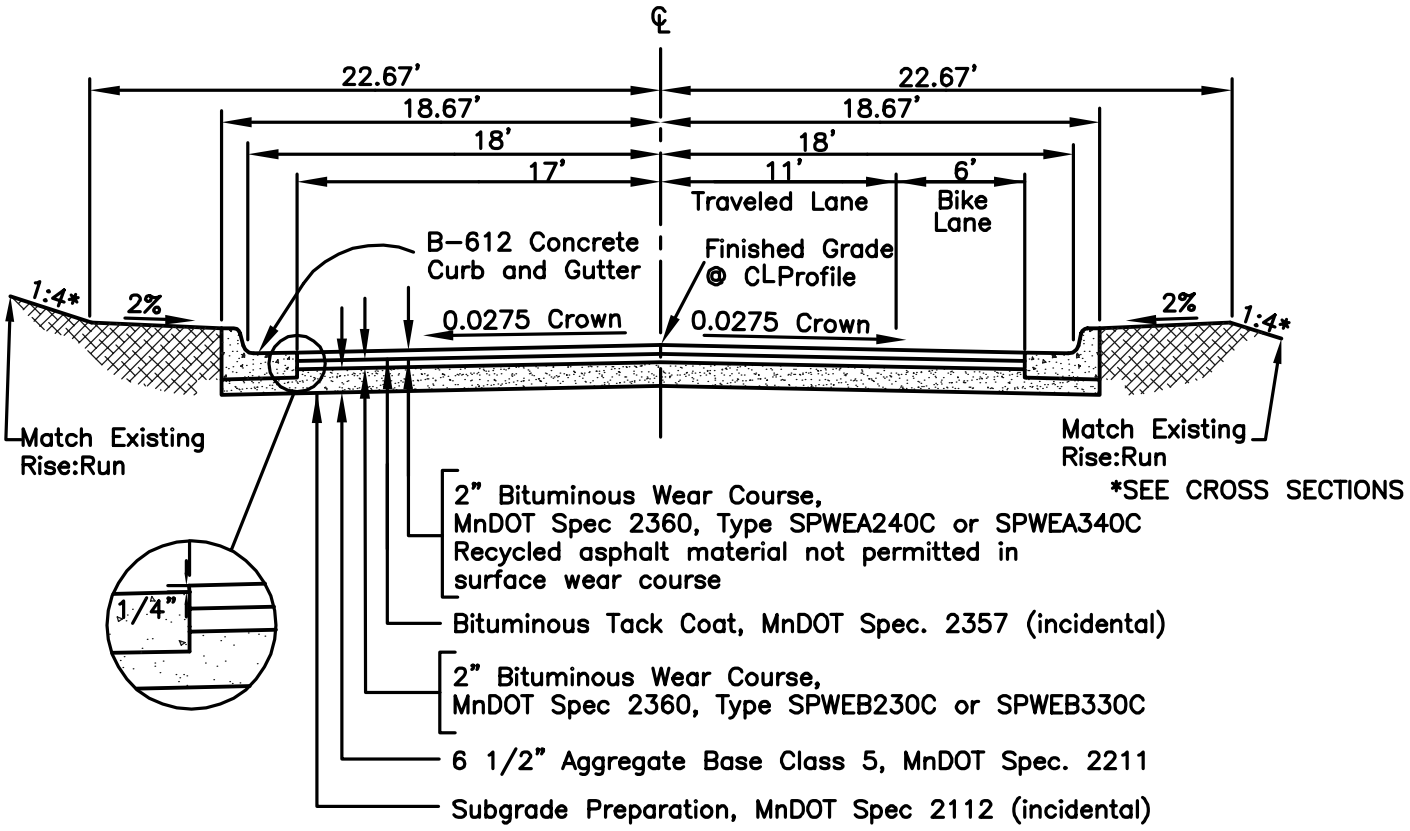

TYPICAL URBAN SECTION WITH 6 FOOT BIKE LANES

COMMERCIAL 9-TON STREET HL-366B2

NOT TO SCALE